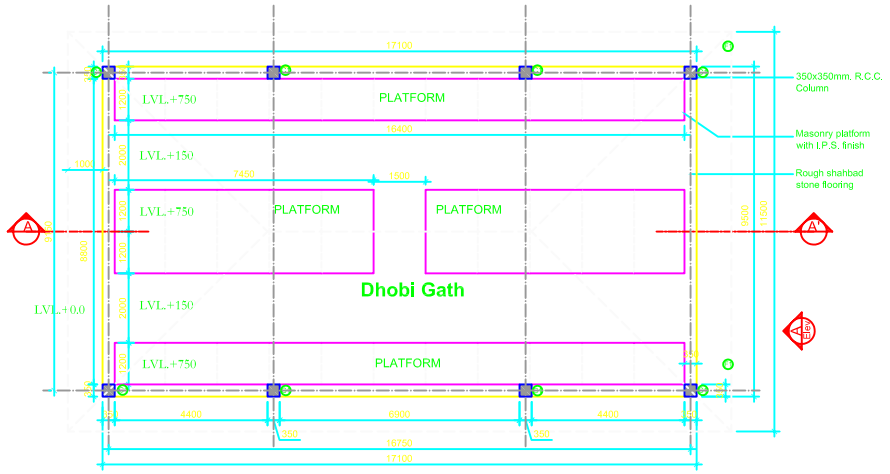

PLAN

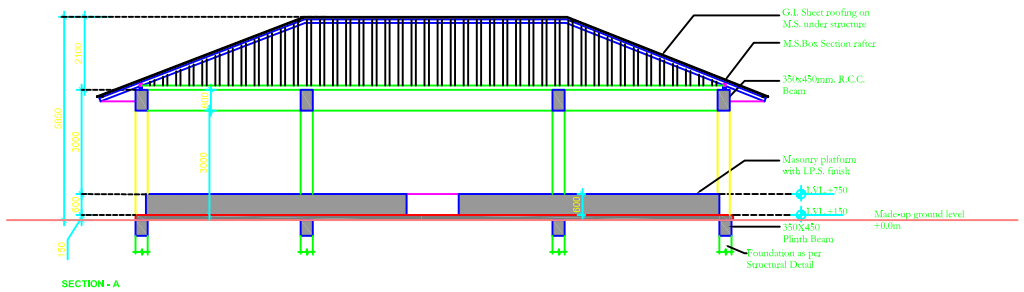

SECTION - A

Godavari Riverfront Development at Nanded	CLIENT-: NANDED WAGHALA CITY MUNICIPAL CORPORATION	PROGRAM MANAGER-: IL&FS	DESIGN CONSULTANTS -: PRADEEP SACHDEVA DESIGN ASSOCIATES 4,Windmill place, Ajainagar village, New Delhi-110 047. Ph.+91-11-2650 3741, 2650 3859 Fax.+91-11-2650 2373 Email: design@jayanagar.com	AS THE DRAWING IS THE PROPERTY OF PRADEEP SACHDEVA DESIGN ASSOCIATES AND SHALL NOT BE COPIED OR USED WITHOUT THEIR PERMISSION. ALL DIMENSIONS ARE TO BE CHECKED AND CONFLICTED WITH THE RELEVANT DRAWINGS AND ANY AMBIGUITY SHALL BE BROUGHT TO THE ARCHITECTS NOTICE BEFORE COMMENCEMENT OF THE WORK.	DHOBI GHAT	Drg. no. SH11-N3-01 Scale 1: 100 29 JAN 2007

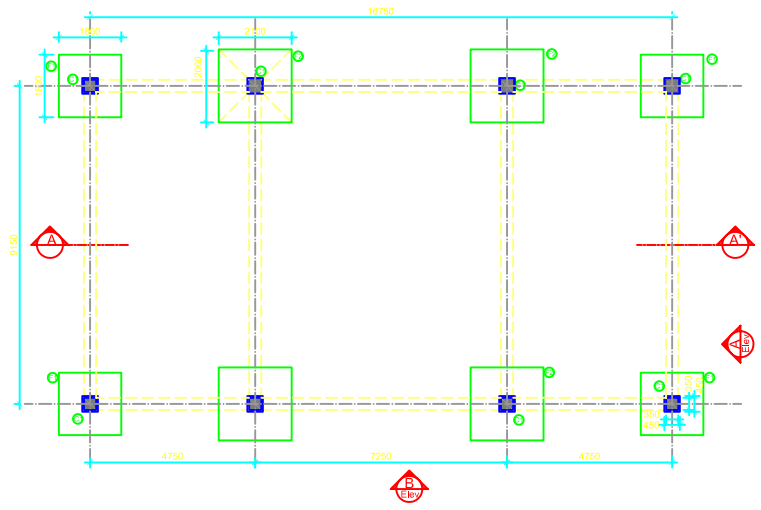

FOOTING DETAIL

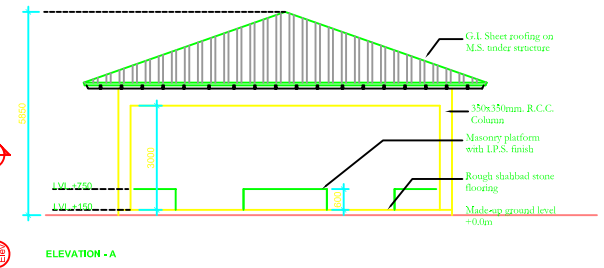

ELEVATION - A

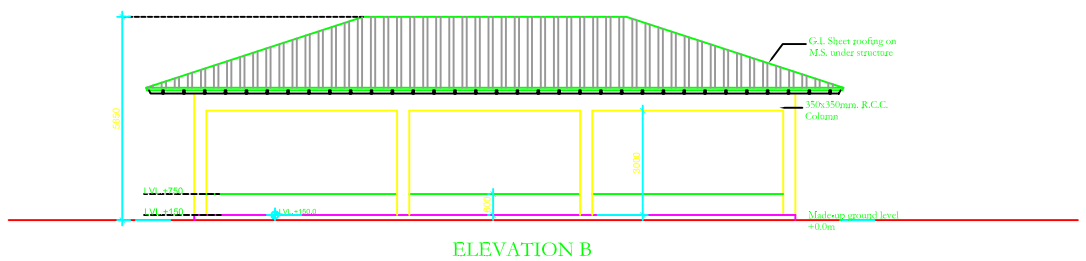

ELEVATION B

FOOTING AND COLUMN SIZE				
ITEM	WIDTH	LENGTH	THICK	No.
F1	1800	1800	350	4
F2	2100	2100	350	4
C1	350	350	-	8

Godavari Riverfront Development at Nanded	CLIENT-: NANDED WAGHALA CITY MUNICIPAL CORPORATION	PROGRAM MANAGER-: IL&FS	DESIGN CONSULTANTS -: PRADEEP SACHDEVA DESIGN ASSOCIATES 4,Windmill place, Ajainagar village, New Delhi-110 047. Ph.+91-11-2650 3741, 2650 3859 Fax.+91-11-2650 2373 Email: design@jayanagar.com	AS THE DRAWING IS THE PROPERTY OF PRADEEP SACHDEVA DESIGN ASSOCIATES AND SHALL NOT BE COPIED OR USED WITHOUT THEIR PERMISSION. ALL DIMENSIONS ARE TO BE CHECKED AND CONFLICTED WITH THE RELEVANT DRAWINGS AND ANY AMBIGUITY SHALL BE BROUGHT TO THE ARCHITECTS NOTICE BEFORE COMMENCEMENT OF THE WORK.	DHOBI GHAT	Drg. no. SH-N3-02 Scale 1: 100 29 JAN 2007