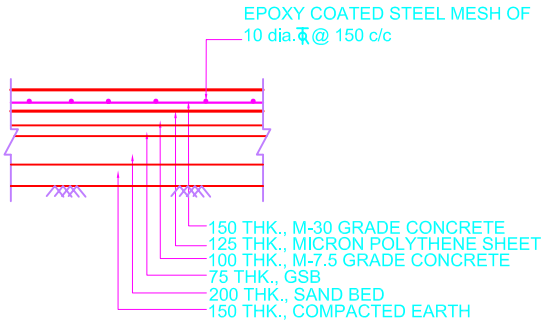

PAVEMENT COMPOSITION OF BATHING GHAT AND PROMENADE

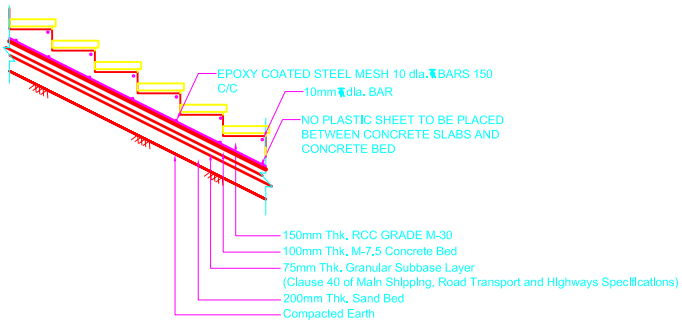

STEP DETAILS

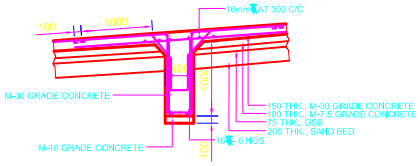

TYPICAL DETAILS OF ANCHOR BEAM

Godavari Riverfront Development at Nanded	CLIENT-: **NANDED WAGHALA CITY MUNICIPAL CORPORATION**	PROGRAM MANAGER-: IL&FS	DESIGN CONSULTANTS -: **PRADEEP SACHDEVA DESIGN ASSOCIATES** 4,Windmill place, Ayanagar village, New Delhi-110 047. Ph.+91-11-2650 3741, 2650 3859 Fax. +91-11-2650 2373 Email: design@ayanagar.com	(c) THIS DRAWING IS THE PROPERTY OF PRADEEP SACHDEVA DESIGN ASSOCIATES AND SHALL NOT BE COPIED OR USED WITHOUT THEIR PERMISSION. ALL DIMENSIONS ARE TO BE CHECKED AND CORRELATED WITH THE RELEVANT DRAWINGS AND ANY AMBIGUITY SHALL IMMEDIATELY BE BROUGHT TO THE ARCHITECTS NOTICE BEFORE COMMENCEMENT OF THE WORK.	Typical structure details	Drg. no. N-DPR-N3-303 Scale : NTS MAR 2007

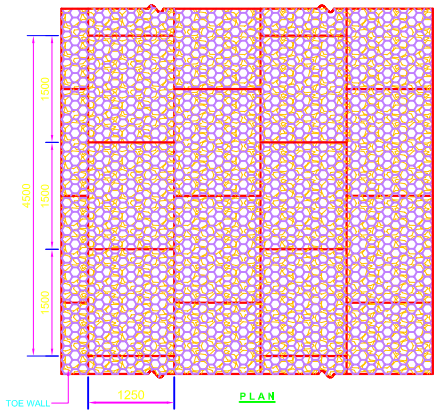

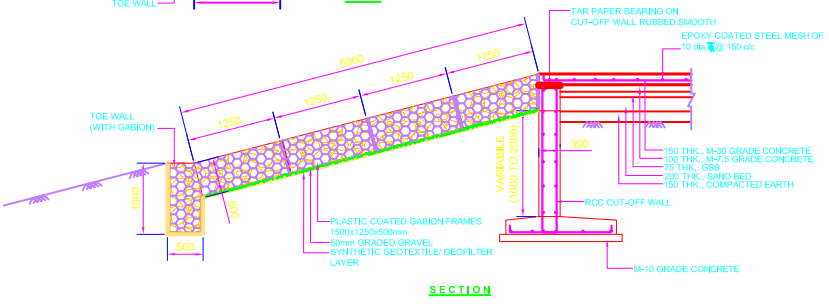

NOTE:
ALL DIMENSIONS ARE IN mm.

DETAILS OF LAUNCHING APRON WITH PLASTIC COATED GABION

Godavari Riverfront Development at Nanded	CLIENT-: **NANDED WAGHALA CITY MUNICIPAL CORPORATION**	PROGRAM MANAGER-: IL&FS	DESIGN CONSULTANTS -: **PRADEEP SACHDEVA DESIGN ASSOCIATES** 4,Windmill place, Ayanagar village, New Delhi-110 047. Ph.+91-11-2650 3741, 2650 3859 Fax. +91-11-2650 2373 Email: design@ayanagar.com	(c) THIS DRAWING IS THE PROPERTY OF PRADEEP SACHDEVA DESIGN ASSOCIATES AND SHALL NOT BE COPIED OR USED WITHOUT THEIR PERMISSION. ALL DIMENSIONS ARE TO BE CHECKED AND CORRELATED WITH THE RELEVANT DRAWINGS AND ANY AMBIGUITY SHALL IMMEDIATELY BE BROUGHT TO THE ARCHITECTS NOTICE BEFORE COMMENCEMENT OF THE WORK.	Typical structure details	Drg. no. N-DPR-N3-304 Scale : NTS MAR 2007