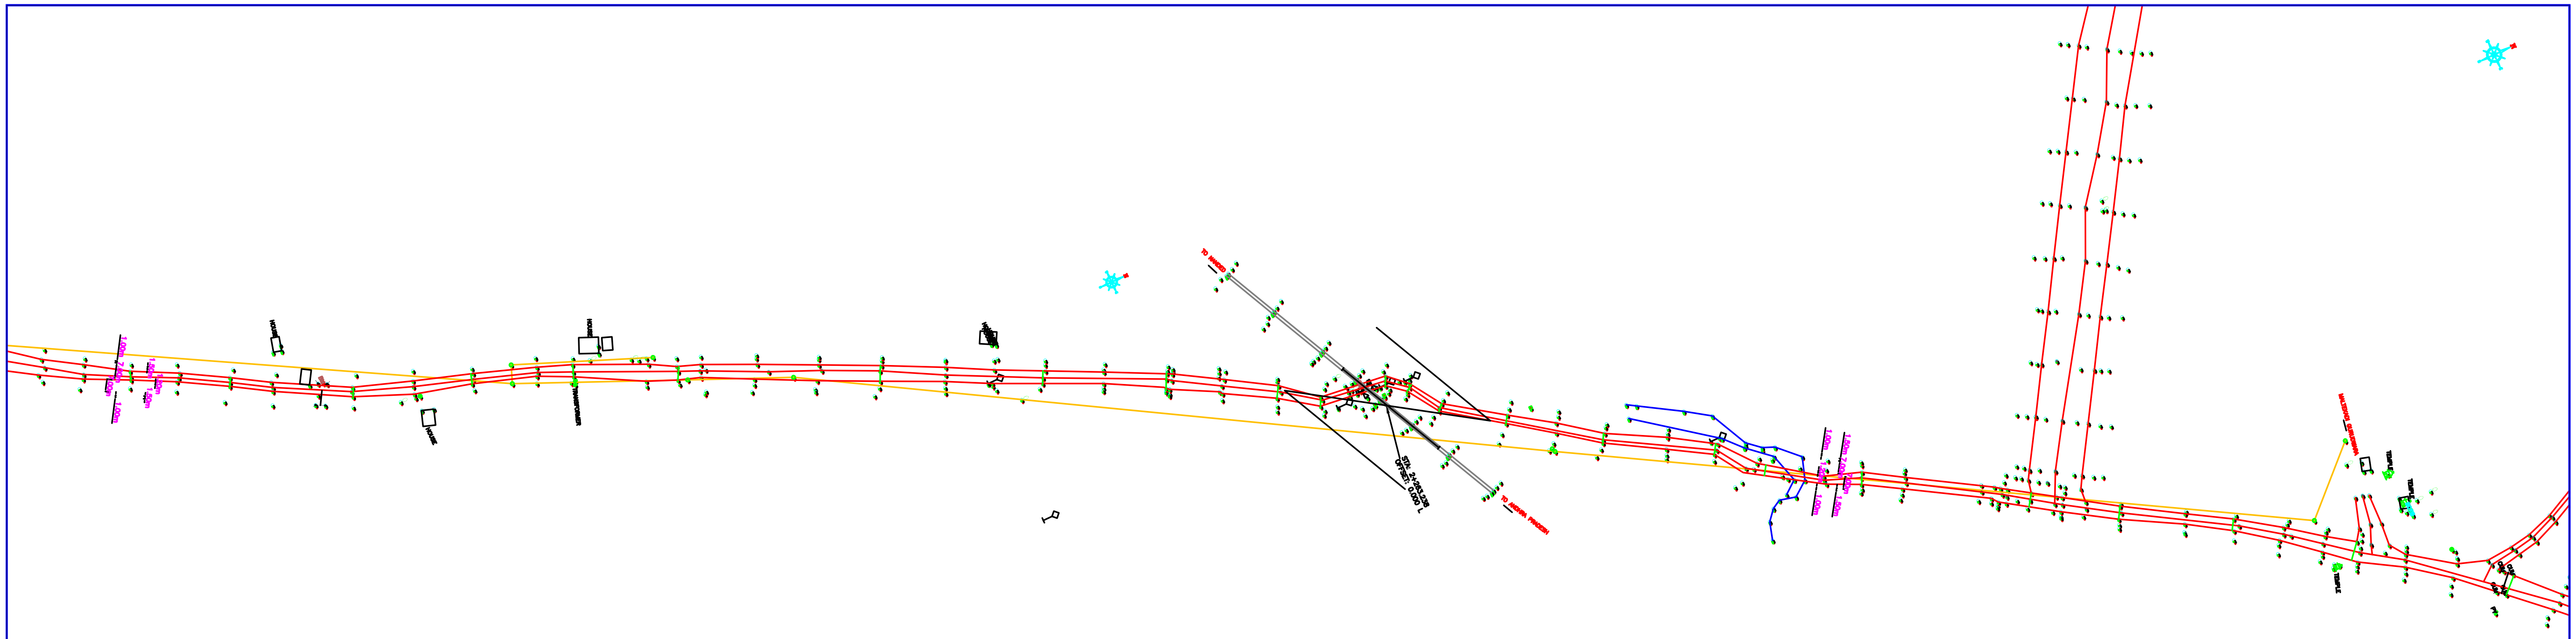

REV.	DATE	DESCRIPTION OF REVISIONS	INITIALS

NOTICE:

THIS DRAWING HAS NOT BEEN PUBLISHED AND IS THE SOLE PROPERTY OF CONSULTING ENGINEERING SERVICES (I) PVT. LTD. AND IS ISSUED TO THE PARTY FOR THE SPECIFIC PURPOSE AS STATED IN THE AGREEMENT AND IT SHALL NOT BE REPRODUCED, COPIED, LENT OR OTHERWISE DISPOSED OF DIRECTLY OR INDIRECTLY, NOR USED FOR ANY OTHER PURPOSE OTHER THAN FOR WHICH IT IS FURNISHED.

CONSULTANT

CONSULTING ENGINEERING SERVICES (I) PVT. LTD
MUMBAI NEW DELHI KOLKATA

CLIENT

D:\Backup\nanded\itnl2.gif

PROJECT

DPR FOR ROADS IN NANDED WAGHALA CITY MUNCIPAL CORPORATION UNDER JNNURM

PLAN AND LONGITUDINAL PROFILE

SCALE	HORZ. -	1:2500
	VERT. -	1:250

PURPOSE	DRAWING NO.		DATE	REVISION
PRELIMINARY	/RH/PP-001		19-06-2006	R0
STATUS	DRAWN	DESIGN	CHECKED	APPROVED
FOR APPROVAL	PRATIBHA	ASHISH	G.H.REDDY	DR. C.S.S.