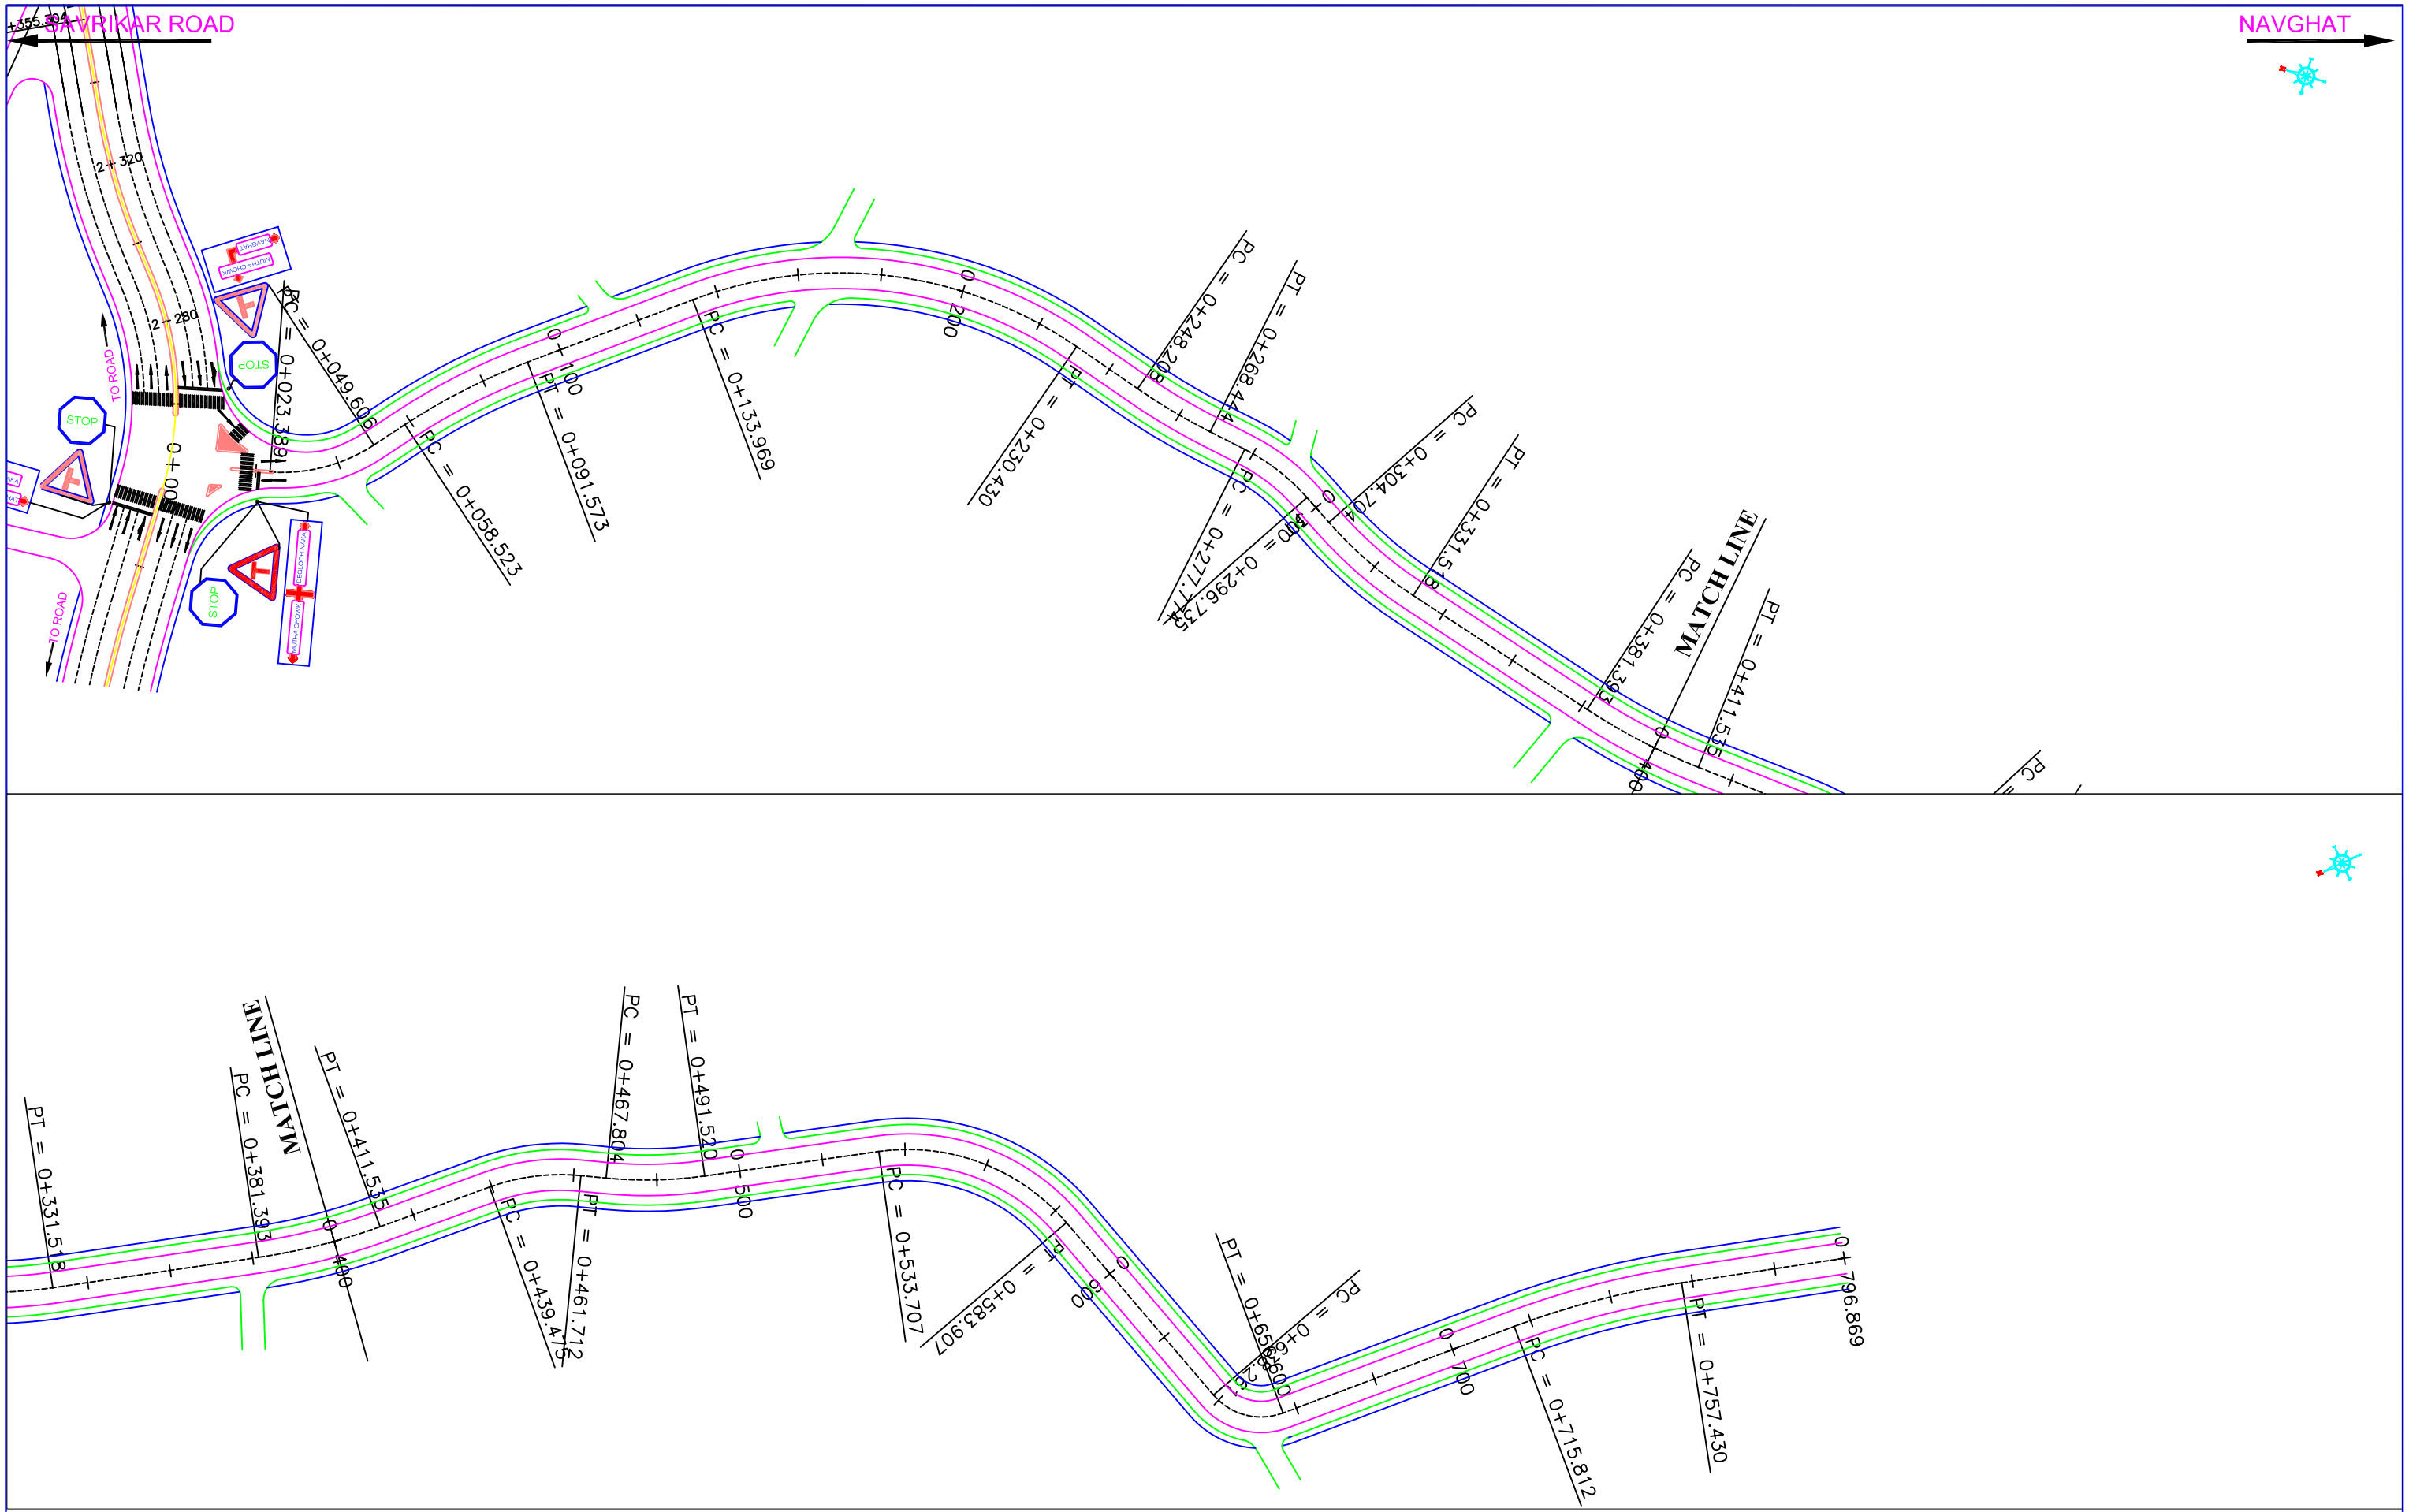

REV.	DATE	DESCRIPTION OF REVISIONS	INITIALS

NOTICE:
THIS DRAWING HAS NOT BEEN PUBLISHED AND IS THE SOLE PROPERTY OF CONSULTING ENGINEERING SERVICES (I) PVT. LTD. AND IS ISSUED TO THE PARTY FOR THE SPECIFIC PURPOSE AS STATED IN THE AGREEMENT AND IT SHALL NOT BE REPRODUCED, COPIED, LENT OR OTHERWISE DISPOSED OF DIRECTLY OR INDIRECTLY, NOR USED FOR ANY OTHER PURPOSE OTHER THAN FOR WHICH IT IS FURNISHED.

EMPOLYER: **NANDED WAGHALA CITY MUNCIPAL CORPORATION**

CONSULTANT TO ITNL
CONSULTING ENGINEERING SERVICES (I) PVT. LTD
MUMBAI NEW DELHI KOLKATA

PROJECT: **DPR FOR DEVELOPMENT OF NANDED CITY ROADS UNDER JNNURM**

ROAD: **DR. SAVRIKAR BUILDING TO NAVGHAT**

TRAFFIC SIGN AND ROAD MARKING (CH:0+000 TO CH:0+796.869)

SCALE: HORZ. - 1:1000; VERT. - 1:1000

PURPOSE	DRAWING NO.	DATE	REVISION
FOR TENDER	2006069/RH/RD27/TS-001	21-08-2006	R0

STATUS	DRAWN	DESIGN	CHECKED	APPROVED
FOR APPROVAL	MADHAVI	T.MANDAL	G.H.REDDY	DR. C.S.S.