* EXTENT OF PAVING BLOCK AS PER HIGHWAY DRAWING OR TO BE DECIDED ON SITE.

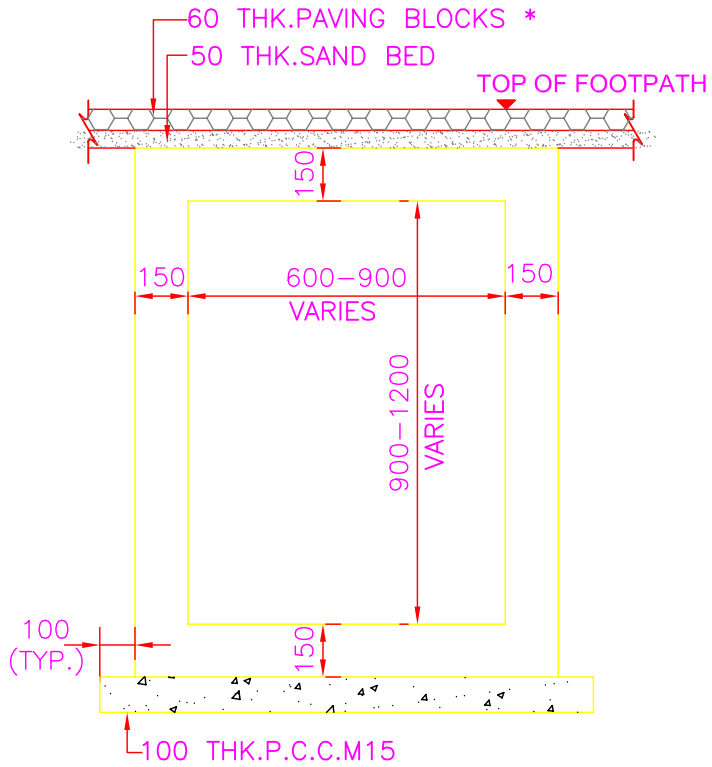

DIMENSION DETAILS OF S.W. DRAIN

(SCALE :1:25)

NOTE :– FILLING AROUND THE SIDE DRAIN SHALL BE DONE ONLY AFTER THE CASTING OF TOP SLAB.

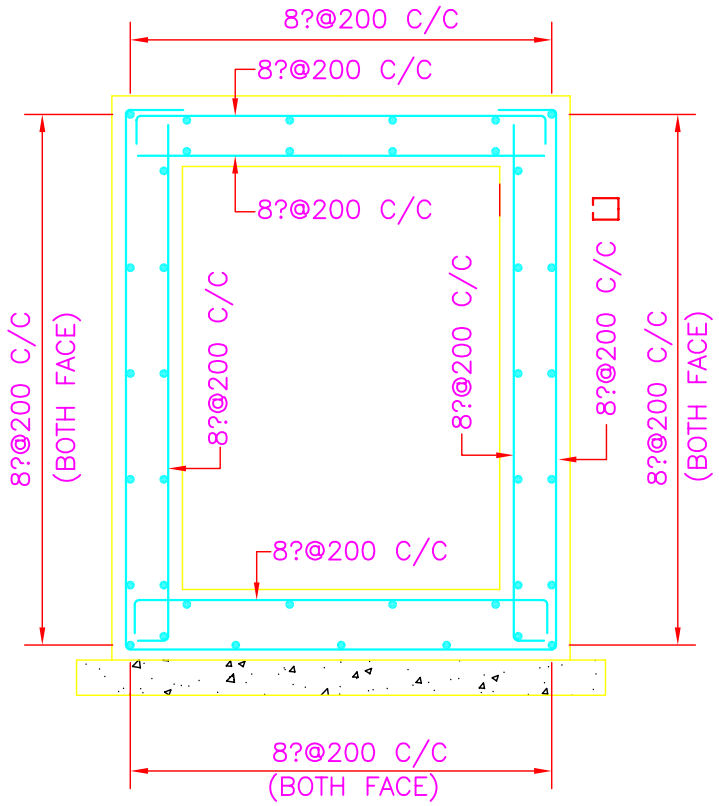

SECTION A-A

(SCALE :1:25)

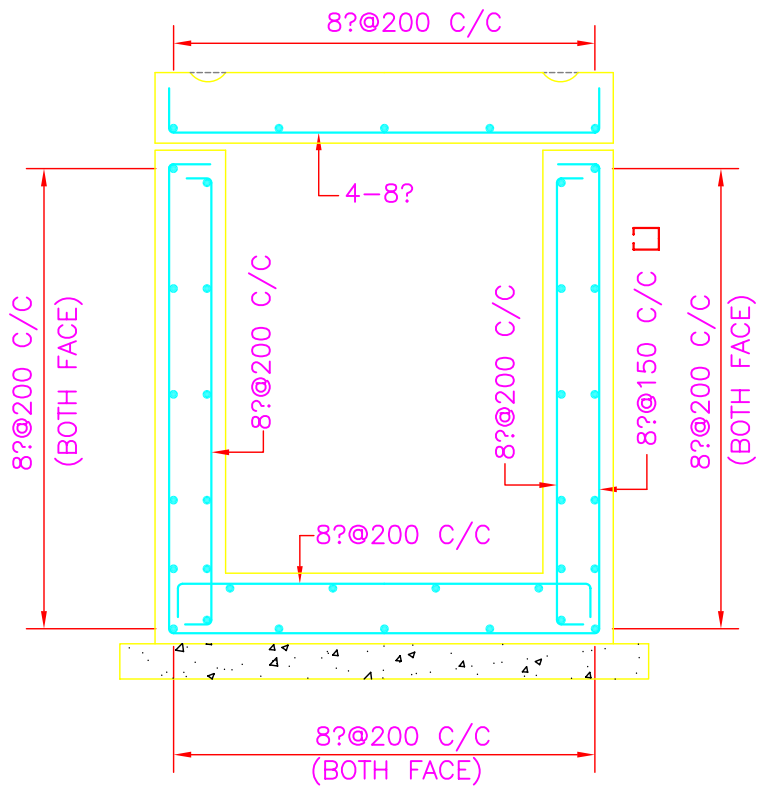

SECTION B-B

(SCALE :1:25)

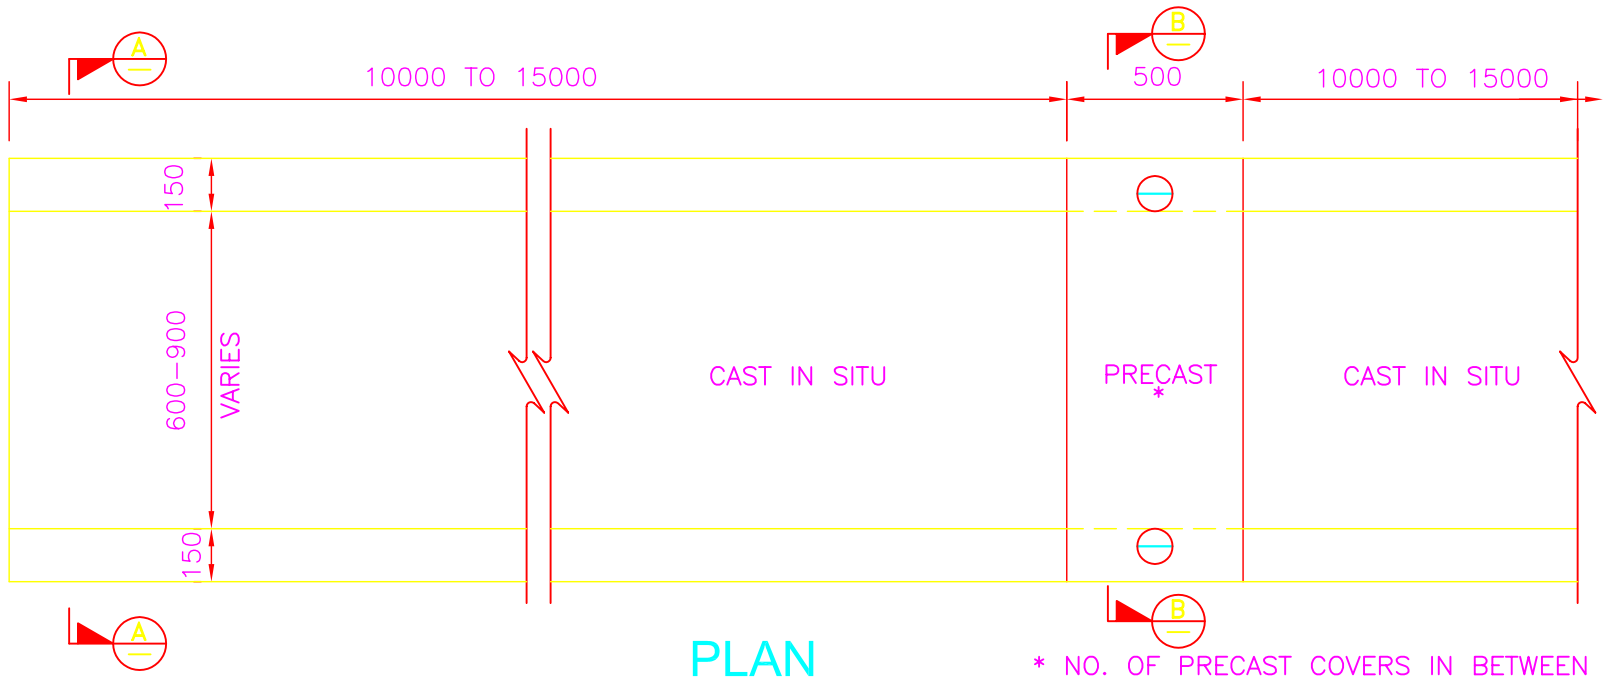

PLAN

(SCALE :1:25)

* NO. OF PRECAST COVERS IN BETWEEN CAST IN SITU PANELS TO BE DECIDED ON SITE.

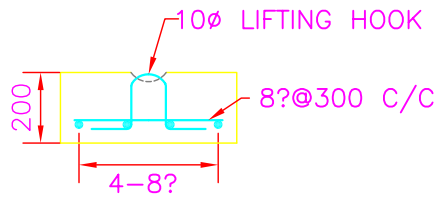

SECTION C-C

(SCALE :1:25)

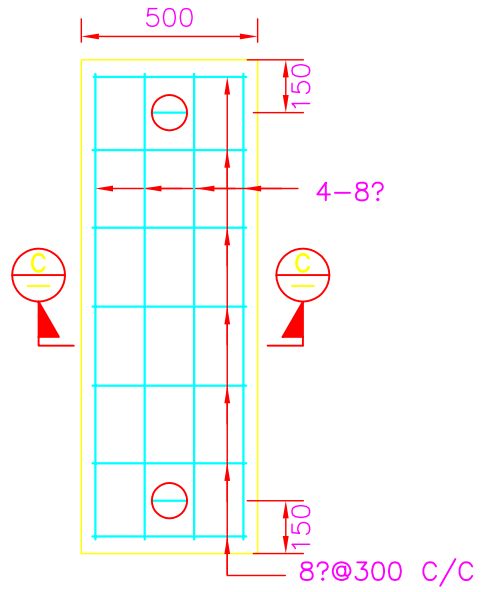

REINFORCEMENT DETAILS OF PRECAST DRAIN COVER

(SCALE :1:25)

NOTES:

1) ALL DIMENSIONS ARE IN MILLIMETRES UNLESS OTHERWISE MENTIONED.
2) NO DIMENSIONS SHALL BE SCALED FROM THIS DRAWING.
3) CLEAR COVER TO ANY REINFORCEMENT 40mm U.N.O.
4) GRADE OF CONCRETE IS M20 & STEEL IS Fe415.

REV.	DATE	DESCRIPTION OF REVISIONS	INITIALS

NOTICE: THIS DRAWING HAS NOT BEEN PUBLISHED AND IS THE SOLE PROPERTY OF CONSULTING ENGINEERING SERVICES (I) PVT. LTD. AND IS ISSUED TO THE PARTY FOR THE SPECIFIC PURPOSE AS STATED IN THE AGREEMENT AND IT SHALL NOT BE REPRODUCED, COPIED, LENT OR OTHERWISE DISPOSED OF DIRECTLY OR INDIRECTLY, NOR USED FOR ANY OTHER PURPOSE OTHER THAN FOR WHICH IT IS FURNISHED.

CONSULTANT TO ITNL

CONSULTING ENGINEERING SERVICES (I) PVT. LTD
MUMBAI NEW DELHI KOLKATA

EMPLOYER

NANDED WAGHALA CITY MUNCIPAL CORPORATION

PROJECT

DPR FOR DEVELOPMENT OF NANDED CITY ROADS UNDER JNNURM

REINFORCEMENT DETAILS OF STORM WATER DRAIN

SCALE	HORZ. - N.T.S.	VERT. - N.T.S.

PURPOSE	DRAWING NO.	DATE	REVISION
FOR TENDER	2006069/RH/STD-004	13-06-2006	R0
STATUS	DRAWN	DESIGN	CHECKED	APPROVED
FOR APPROVAL	PRATIBHA	ASHISH	G.H.REDDY	DR. C.S.S.